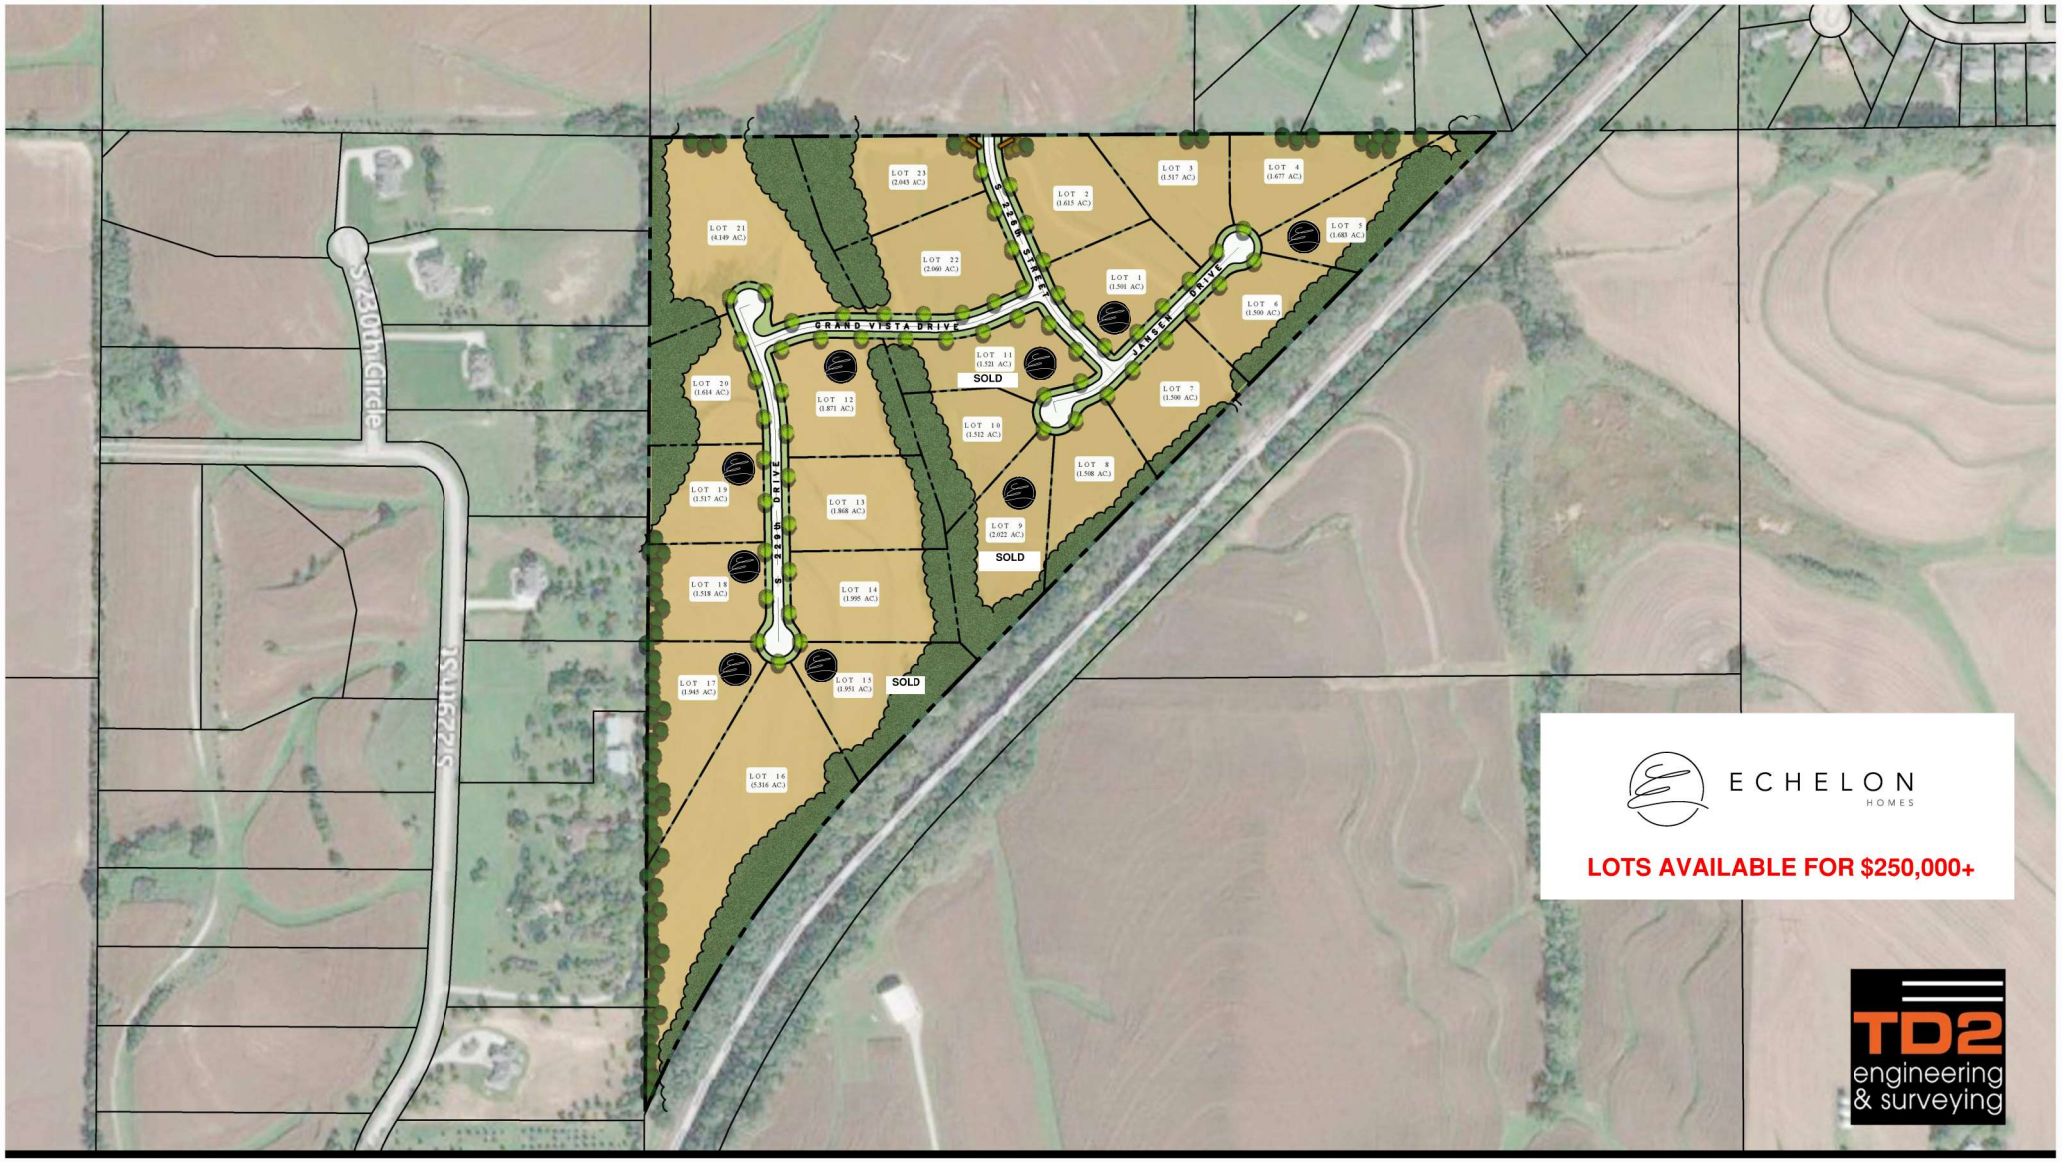

This drawing has been prepared by the Architect, or under the Architect's direct supervision. This drawing is intended to be conceptual in nature only. Property boundaries, setbacks, easements, topography, utilities, structures and other physical features shown herein are based on the information available to the architect at the time of design. This document reflects a site plan concept only, and does not necessarily reflect all governing authority requirements, including green space calculations, bulk regulations, landscaping, storm water management, city input, site signage, grading, and other factors that may impact final site design. This drawing shall not be used for construction or legally binding documentation. (C) Copyright 2022 by Simonson & Associates Architects, LLC

Silver Oak Estates

Site Plan

Gretna, Nebraska

June 23, 2022

NORTH

1" = 300'-0" @ 11"x17" Sheet
SAA# 22027

DRAWN BY: AVG

0' 150' 300'

SIMONSON
PLANNING ■ ARCHITECTURE ■ INTERIORS
Simonson + Associates Architects LLC
1717 Ingersoll Ave, Suite 117, Des Moines, Iowa 50309
Ph. 515-440-5626
www.simonsonassoc.com